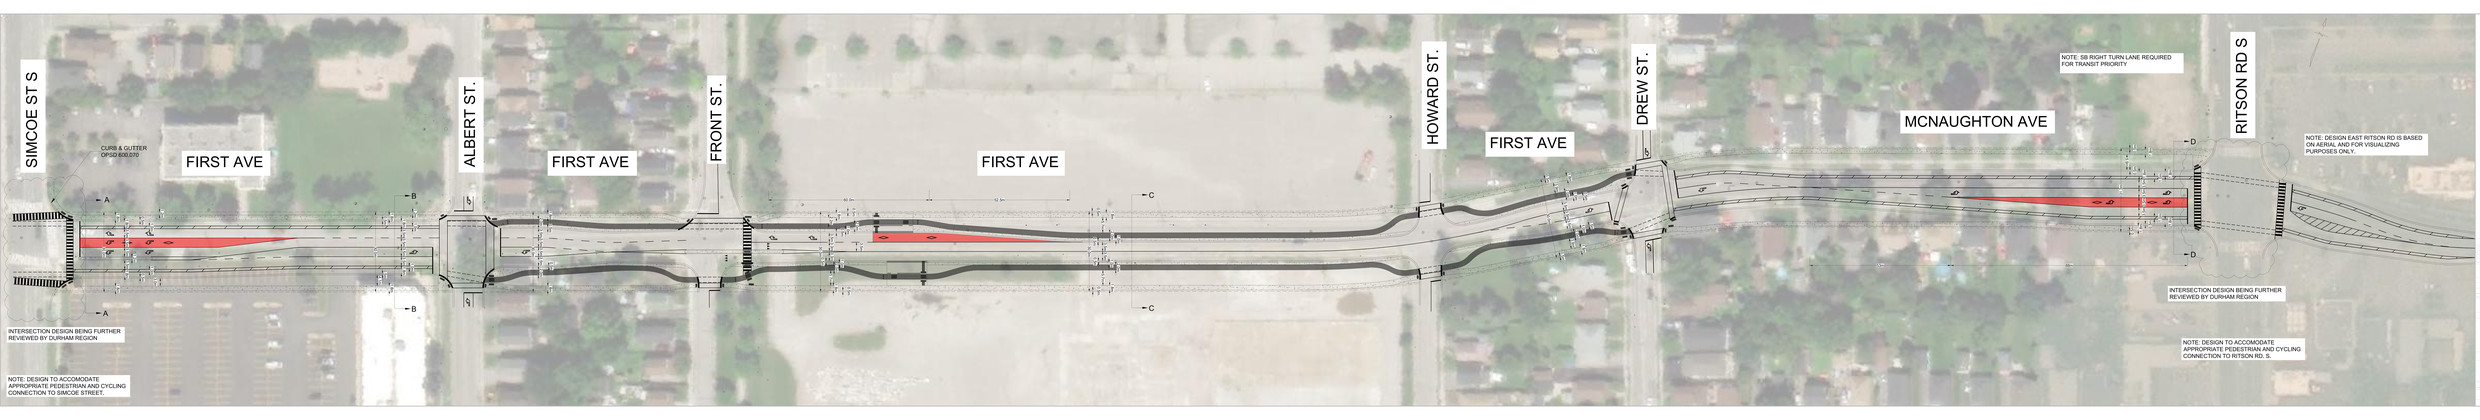
SIMCOE ST S
CURB & GUTTER
OPSD 600.070
FIRST AVE
ALBERT ST.
FIRST AVE
FRONT ST.
FIRST AVE
HOWARD ST.
FIRST AVE
DREW ST.
MCNAUGHTON AVE
RITSON RD S
NOTE: SB RIGHT TURN LANE REQUIRED FOR TRANSIT PRIORITY
NOTE: DESIGN EAST RITSON RD IS BASED ON AERIAL AND FOR VISUALIZING PURPOSES ONLY.
A
B
C
D
INTERSECTION DESIGN BEING FURTHER REVIEWED BY DURHAM REGION
NOTE: DESIGN TO ACCOMODATE APPROPRIATE PEDESTRIAN AND CYCLING CONNECTION TO SIMCOE STREET.
INTERSECTION DESIGN BEING FURTHER REVIEWED BY DURHAM REGION
NOTE: DESIGN TO ACCOMODATE APPROPRIATE PEDESTRIAN AND CYCLING CONNECTION TO RITSON RD. S.
CONCRETE SW/BUFFER
BIKE LANE
BOULEVARD
DEDICATED BUS LANE
PROPOSED ROW
PRELIMINARY
NOT FOR CONSTRUCTION
0
50
SCALE 1:500